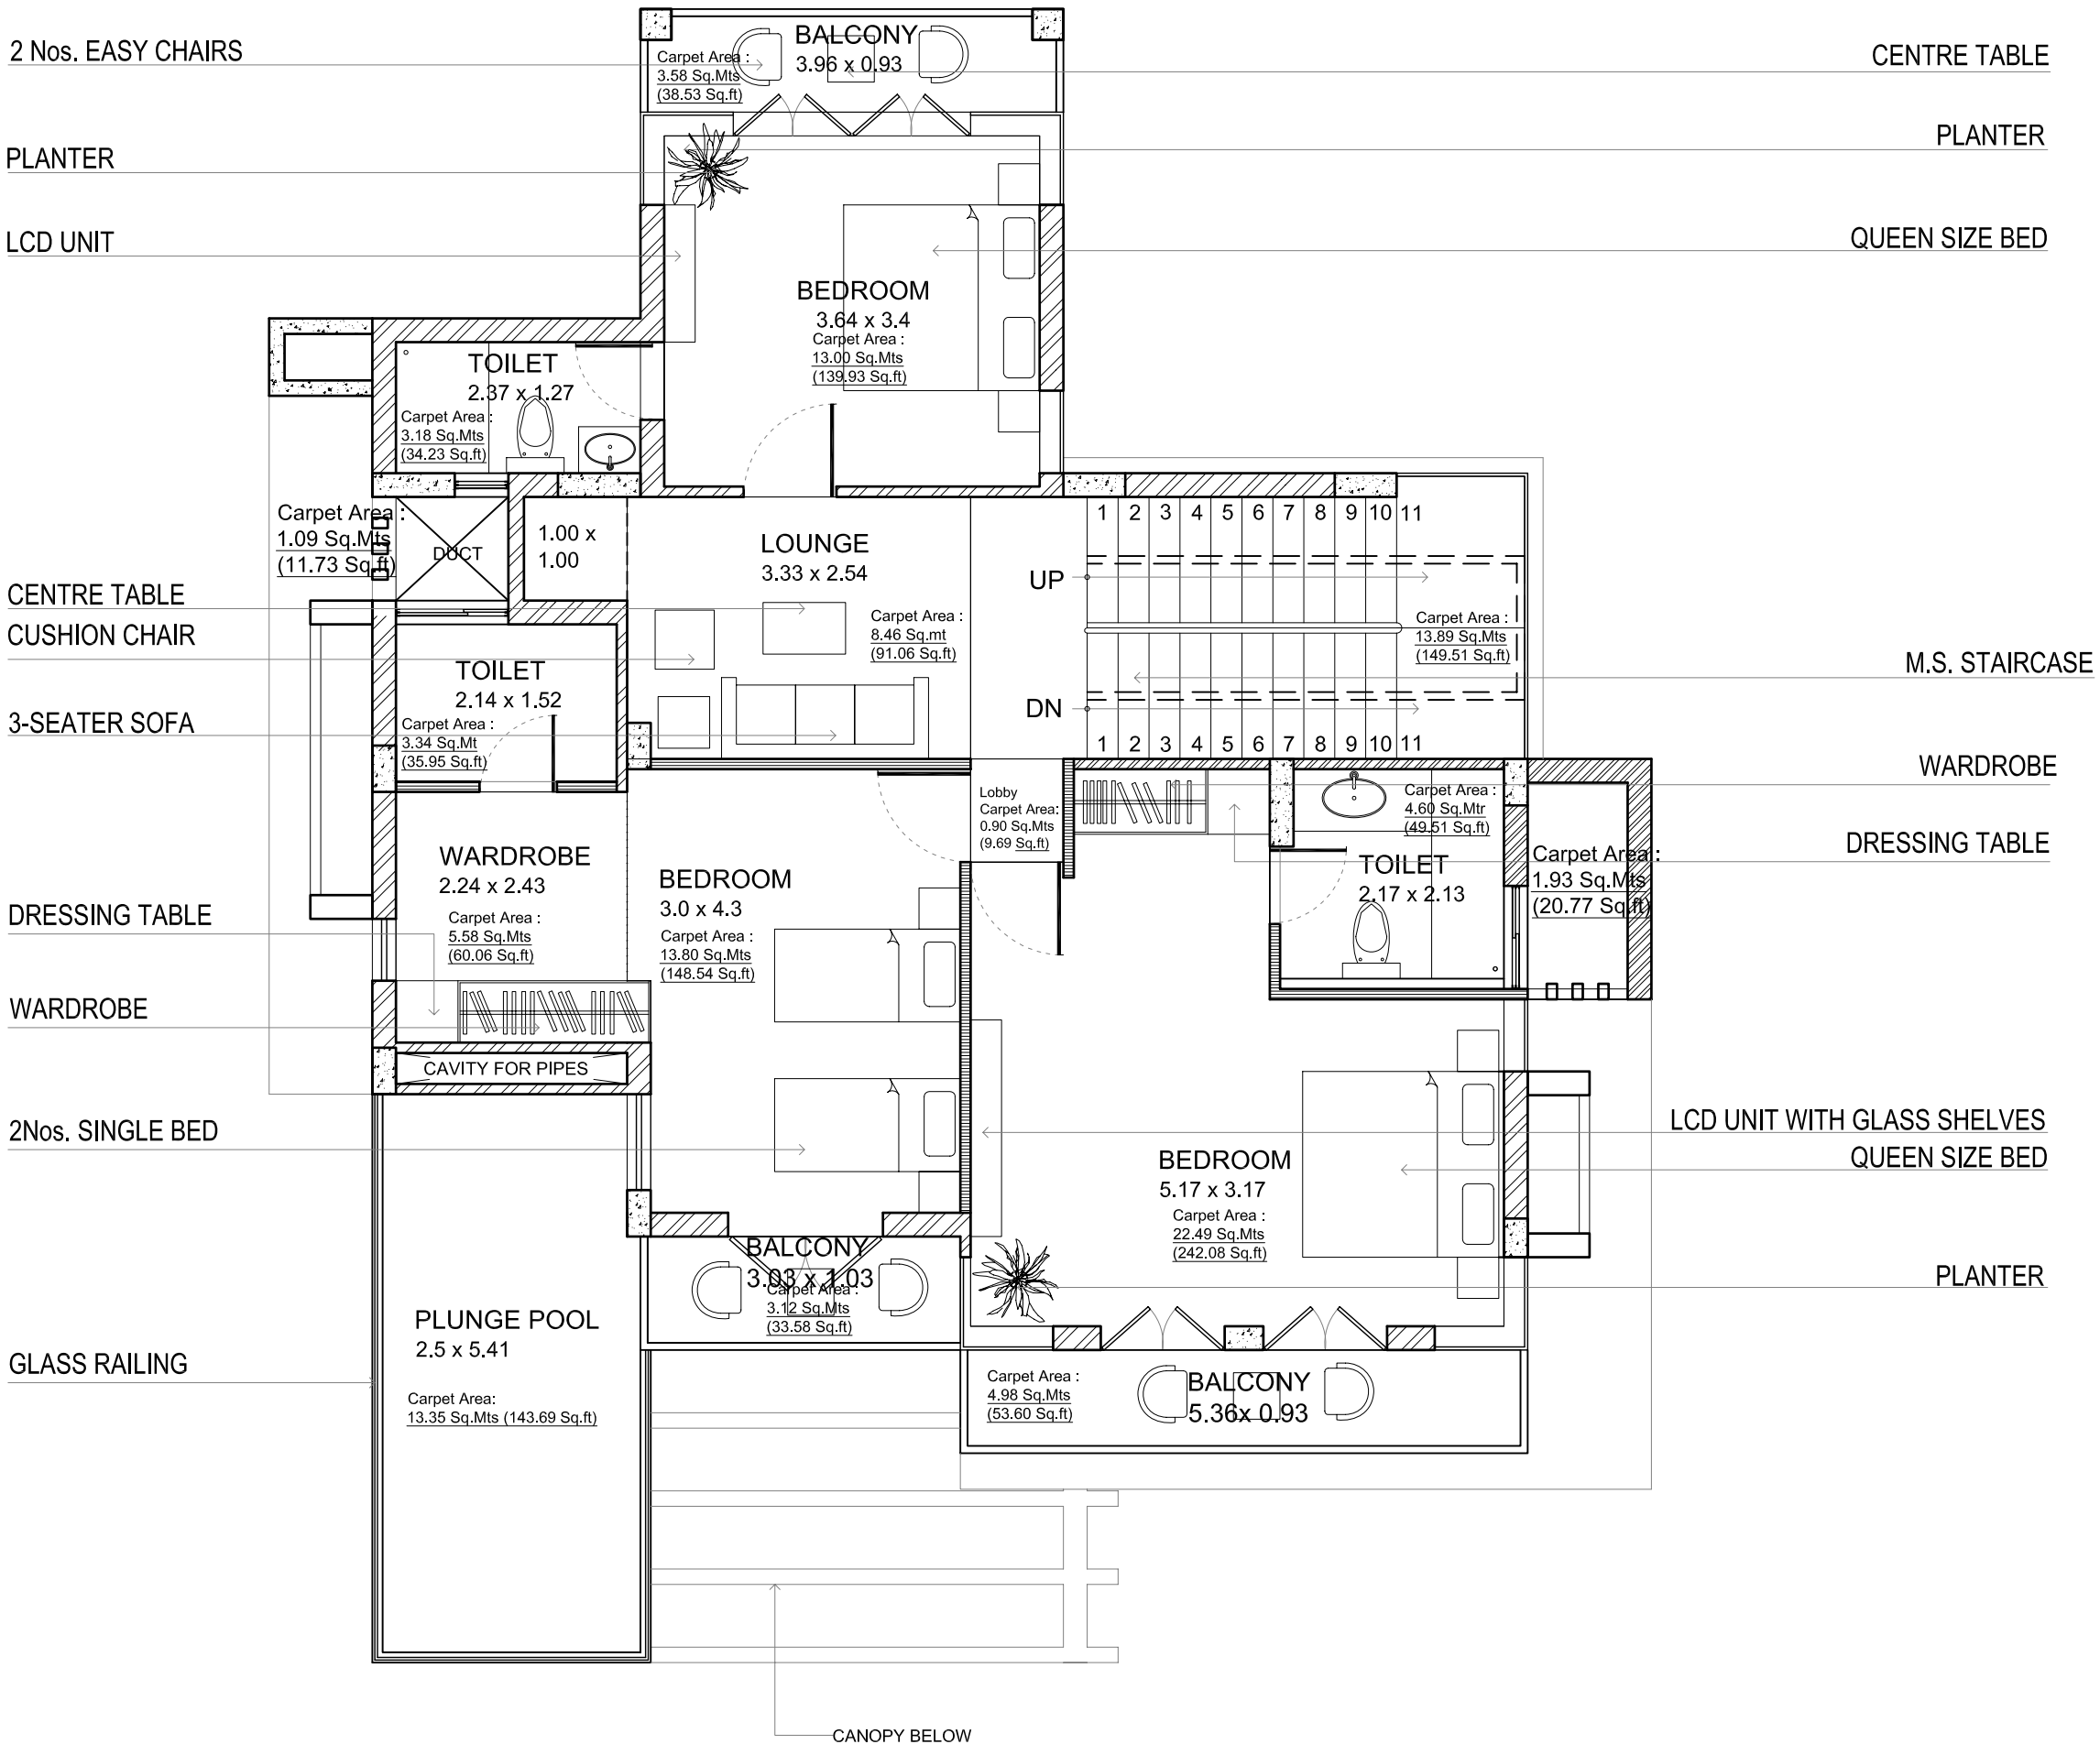

DRWN: R A J I V CHKD: B N K

PROJECT:

RESIDENTIAL INTERIORS

LOCATION:

SADAPUR, LONAVALA

CLIENT:

ARCON'S INFRASTRUCTURE

ARCHITECT & PLANNERS:

think BNK

JOB NO.	SDR-LNVL-01
DWG. TITLE	FIRST FLOOR PLAN
DWG. NO.	
DATE :	23/04/11
NORTH	N
SCALE	N.T.S.

REVISION R1

DATE	DESCRIPTION

APPROVAL DWG

ARCHITECT'S STAMP & SIGNATURE

CLIENT'S STAMP & SIGNATURE

Architect Behzad Noshir Kharas think BNK

134/135, 1st FLOOR, THE BAYSIDE MALL,
HAJI ALI, TARDEO, MUMBAI 400034.
PH. +91-022-66100313 / FAX. 66100314

**111,DESAI BUNGLOW ,1ST FLOOR,
COLLEGE ROAD, NASHIK-5
VOICE: 09890266916**